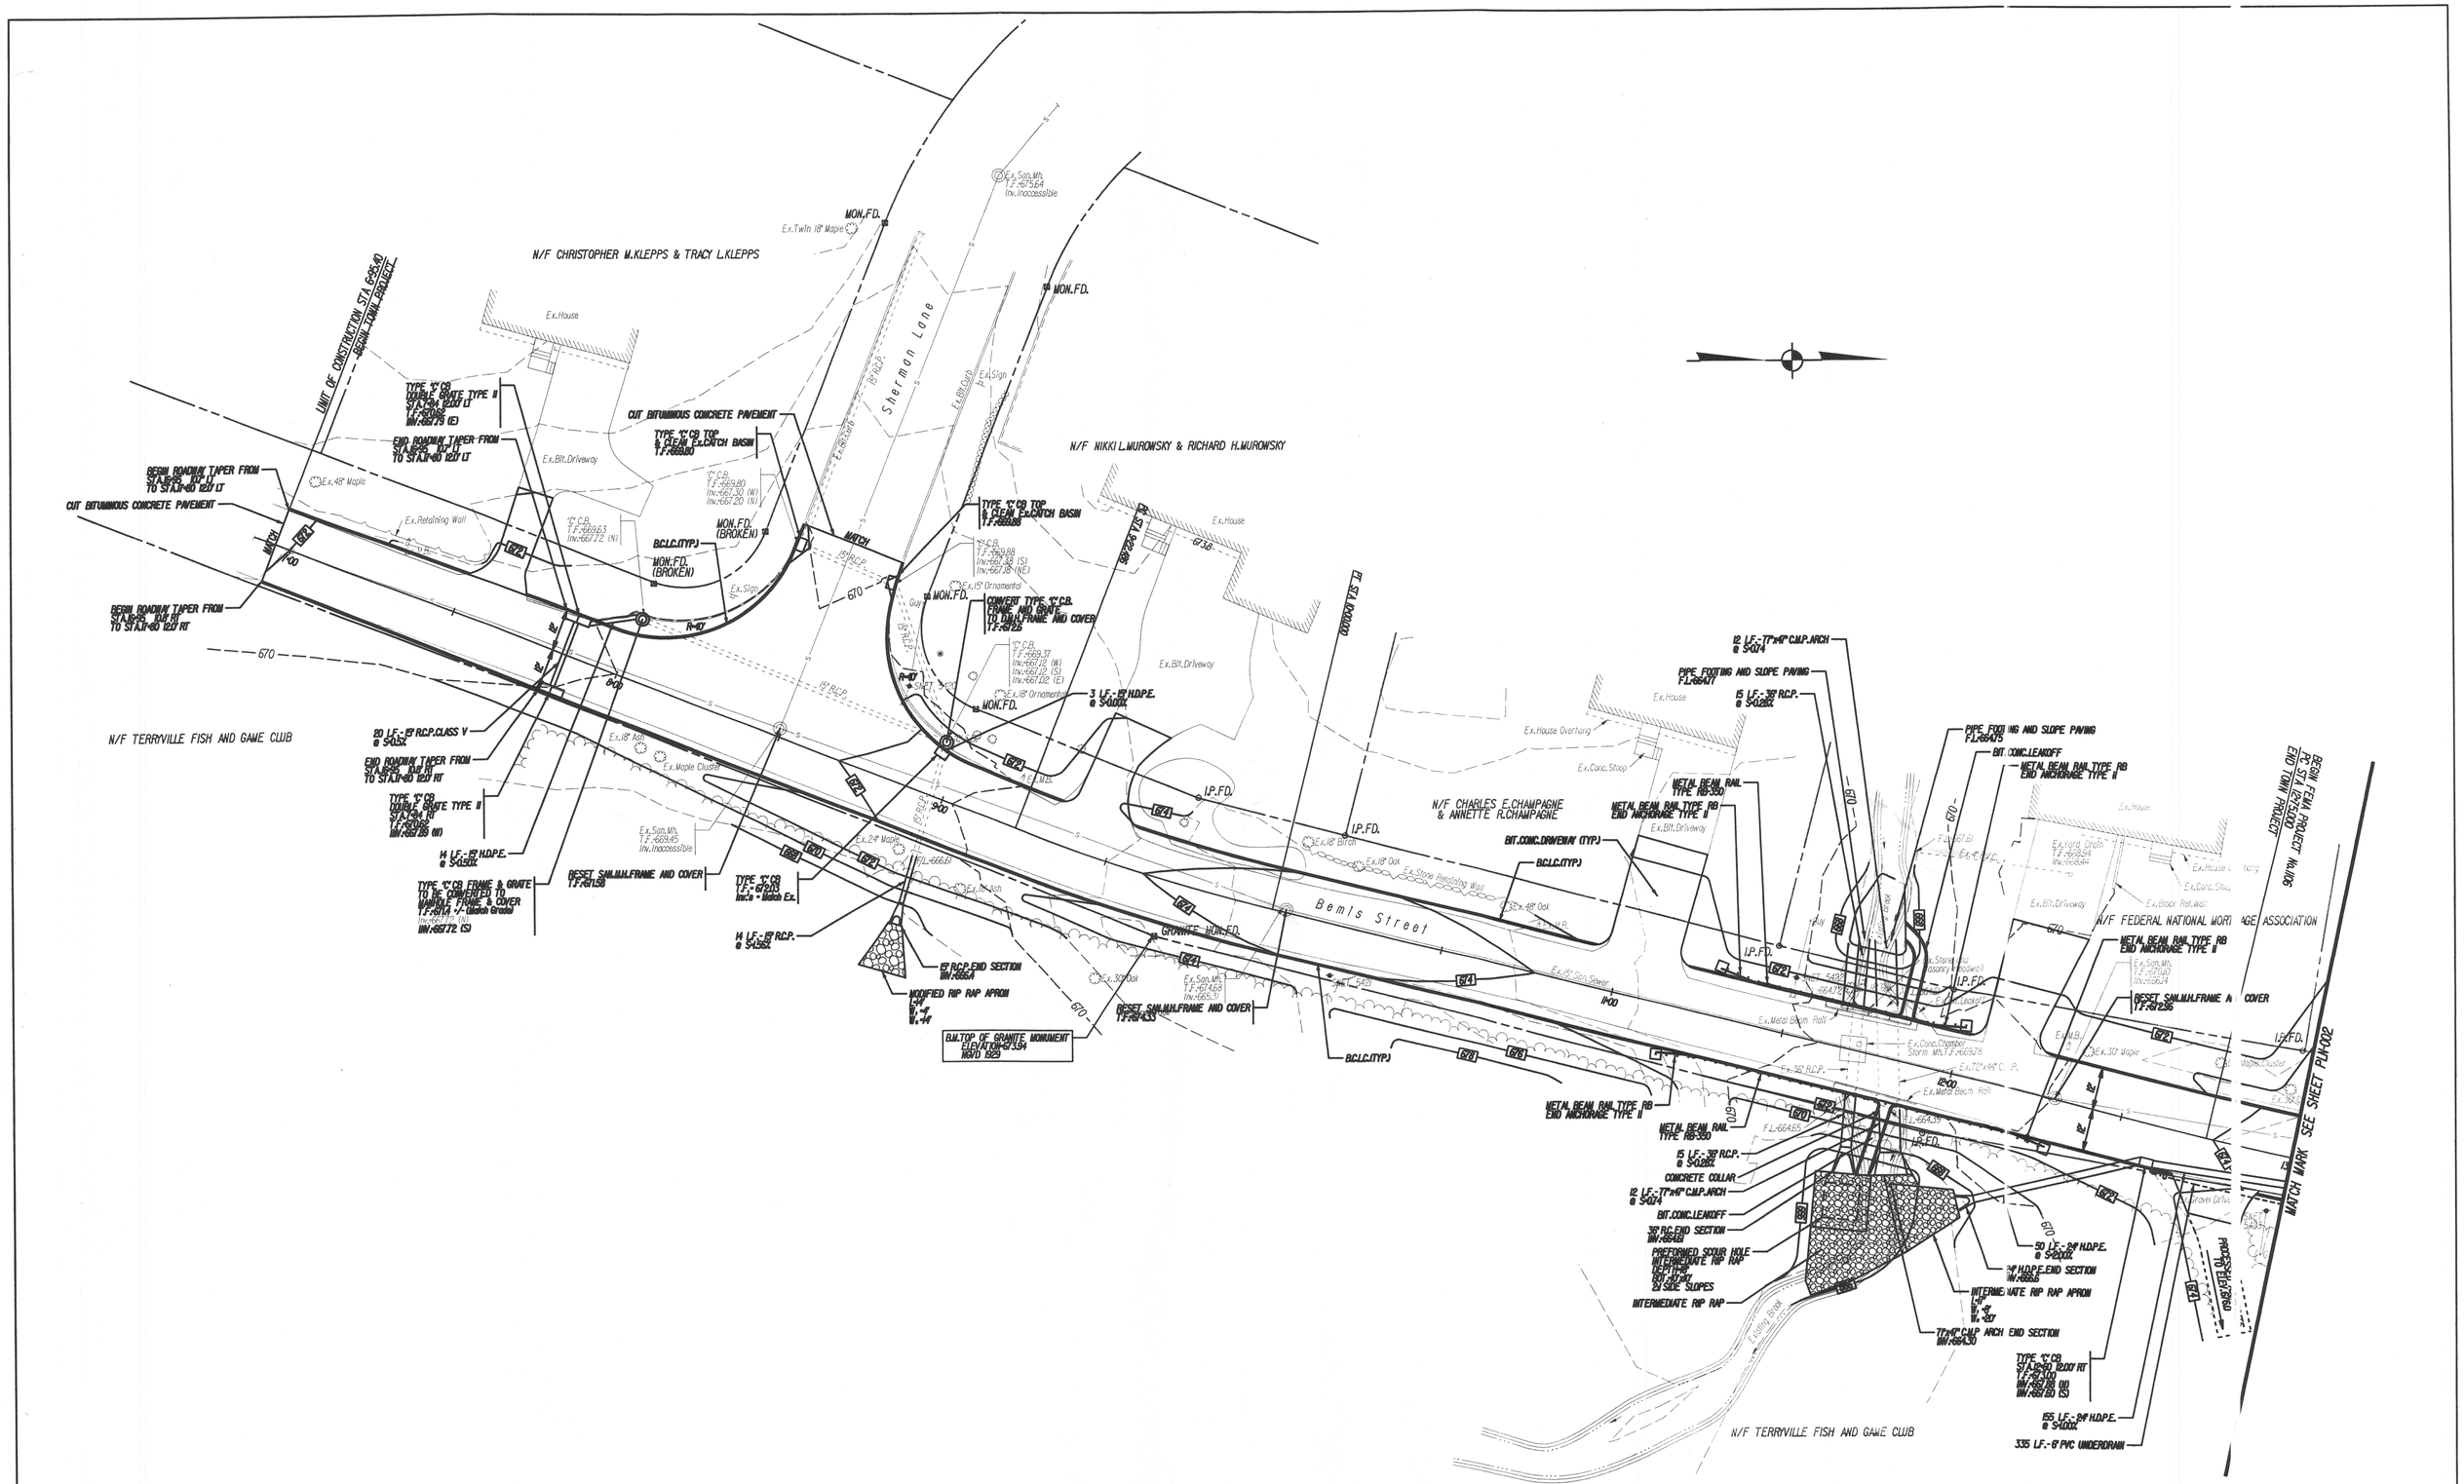

REV.	DATE	REVISION DESCRIPTION

DESIGNER/DRAFTER:

CHECKED BY:

SCALE IN FEET 0 20 40 — SCALE 1"=20'

SURVEYOR SIGNATURE/BLOCK:

TO MY KNOWLEDGE AND BELIEF, THIS MAP IS SUBSTANTIALLY CORRECT AS NOTED HERON.

Robert Green Associates L.L.C.
Surveyors and Engineers
6 Old Waterbury Rd. Terryville, CT. 06786
Phone: (860)-589-0135 Fax: (860)-589-1342

ENGINEER SIGNATURE/BLOCK:

PROJECT TITLE:

BEMIS STREET "WEST" IMPROVEMENTS
PLYMOUTH, CONNECTICUT
(W/ TOWN FORCES)

DRAWING TITLE:

GRADING, UTILITIES AND LAYOUT

DRAWING NO.

PLN-001

SHEET NO.

2